


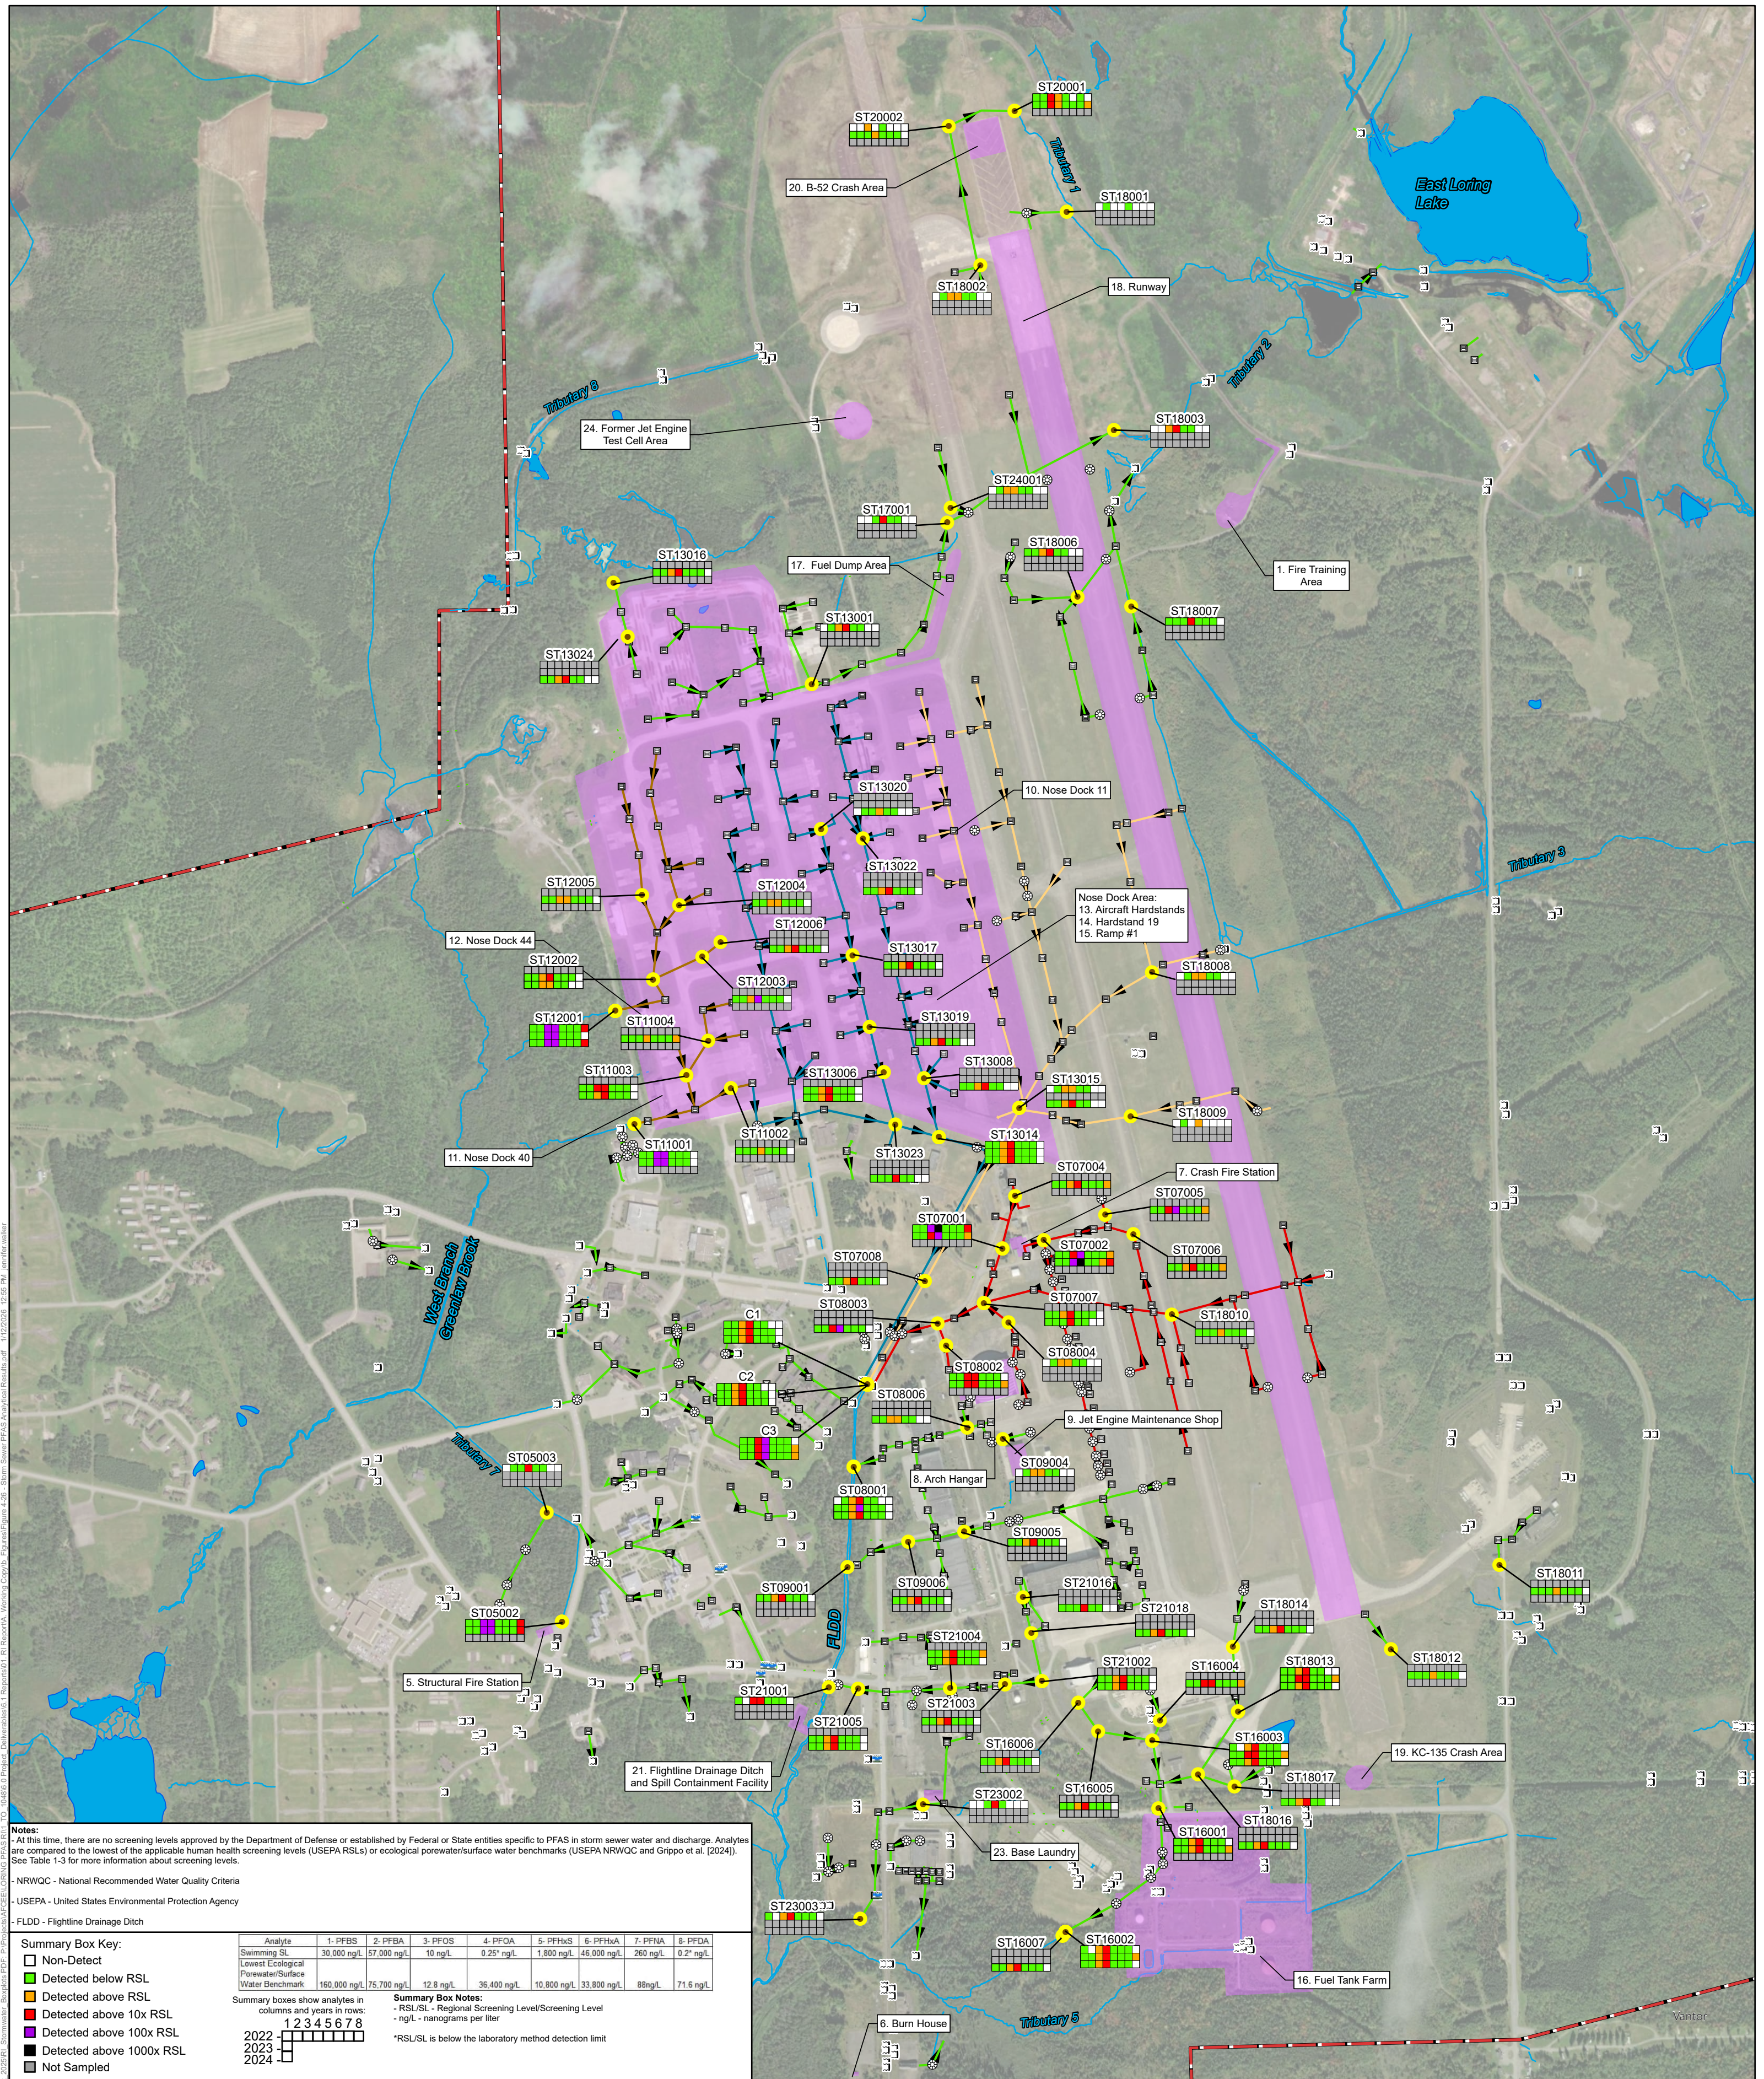

Air Force Civil Engineer Center
2261 Hughes Ave., Suite 163
JBSA Lackland, TX 78236

Figure 4-26
Storm Sewer PFAS Analytical Results
Remedial Investigation Site Characterization Summary Report
Former Loring Air Force Base, Limestone, ME

0 450 900 Meters
0 550 1,100 2,200 Feet

SOURCES:
Aerial Imagery obtained from NAIP, USDA-FSA, Published September, 2021.

Drawn: JSW
Checked: MEG
Drawn Date: 1/12/2026
Checked Date: 1/13/2026

PRGJ: 775361701